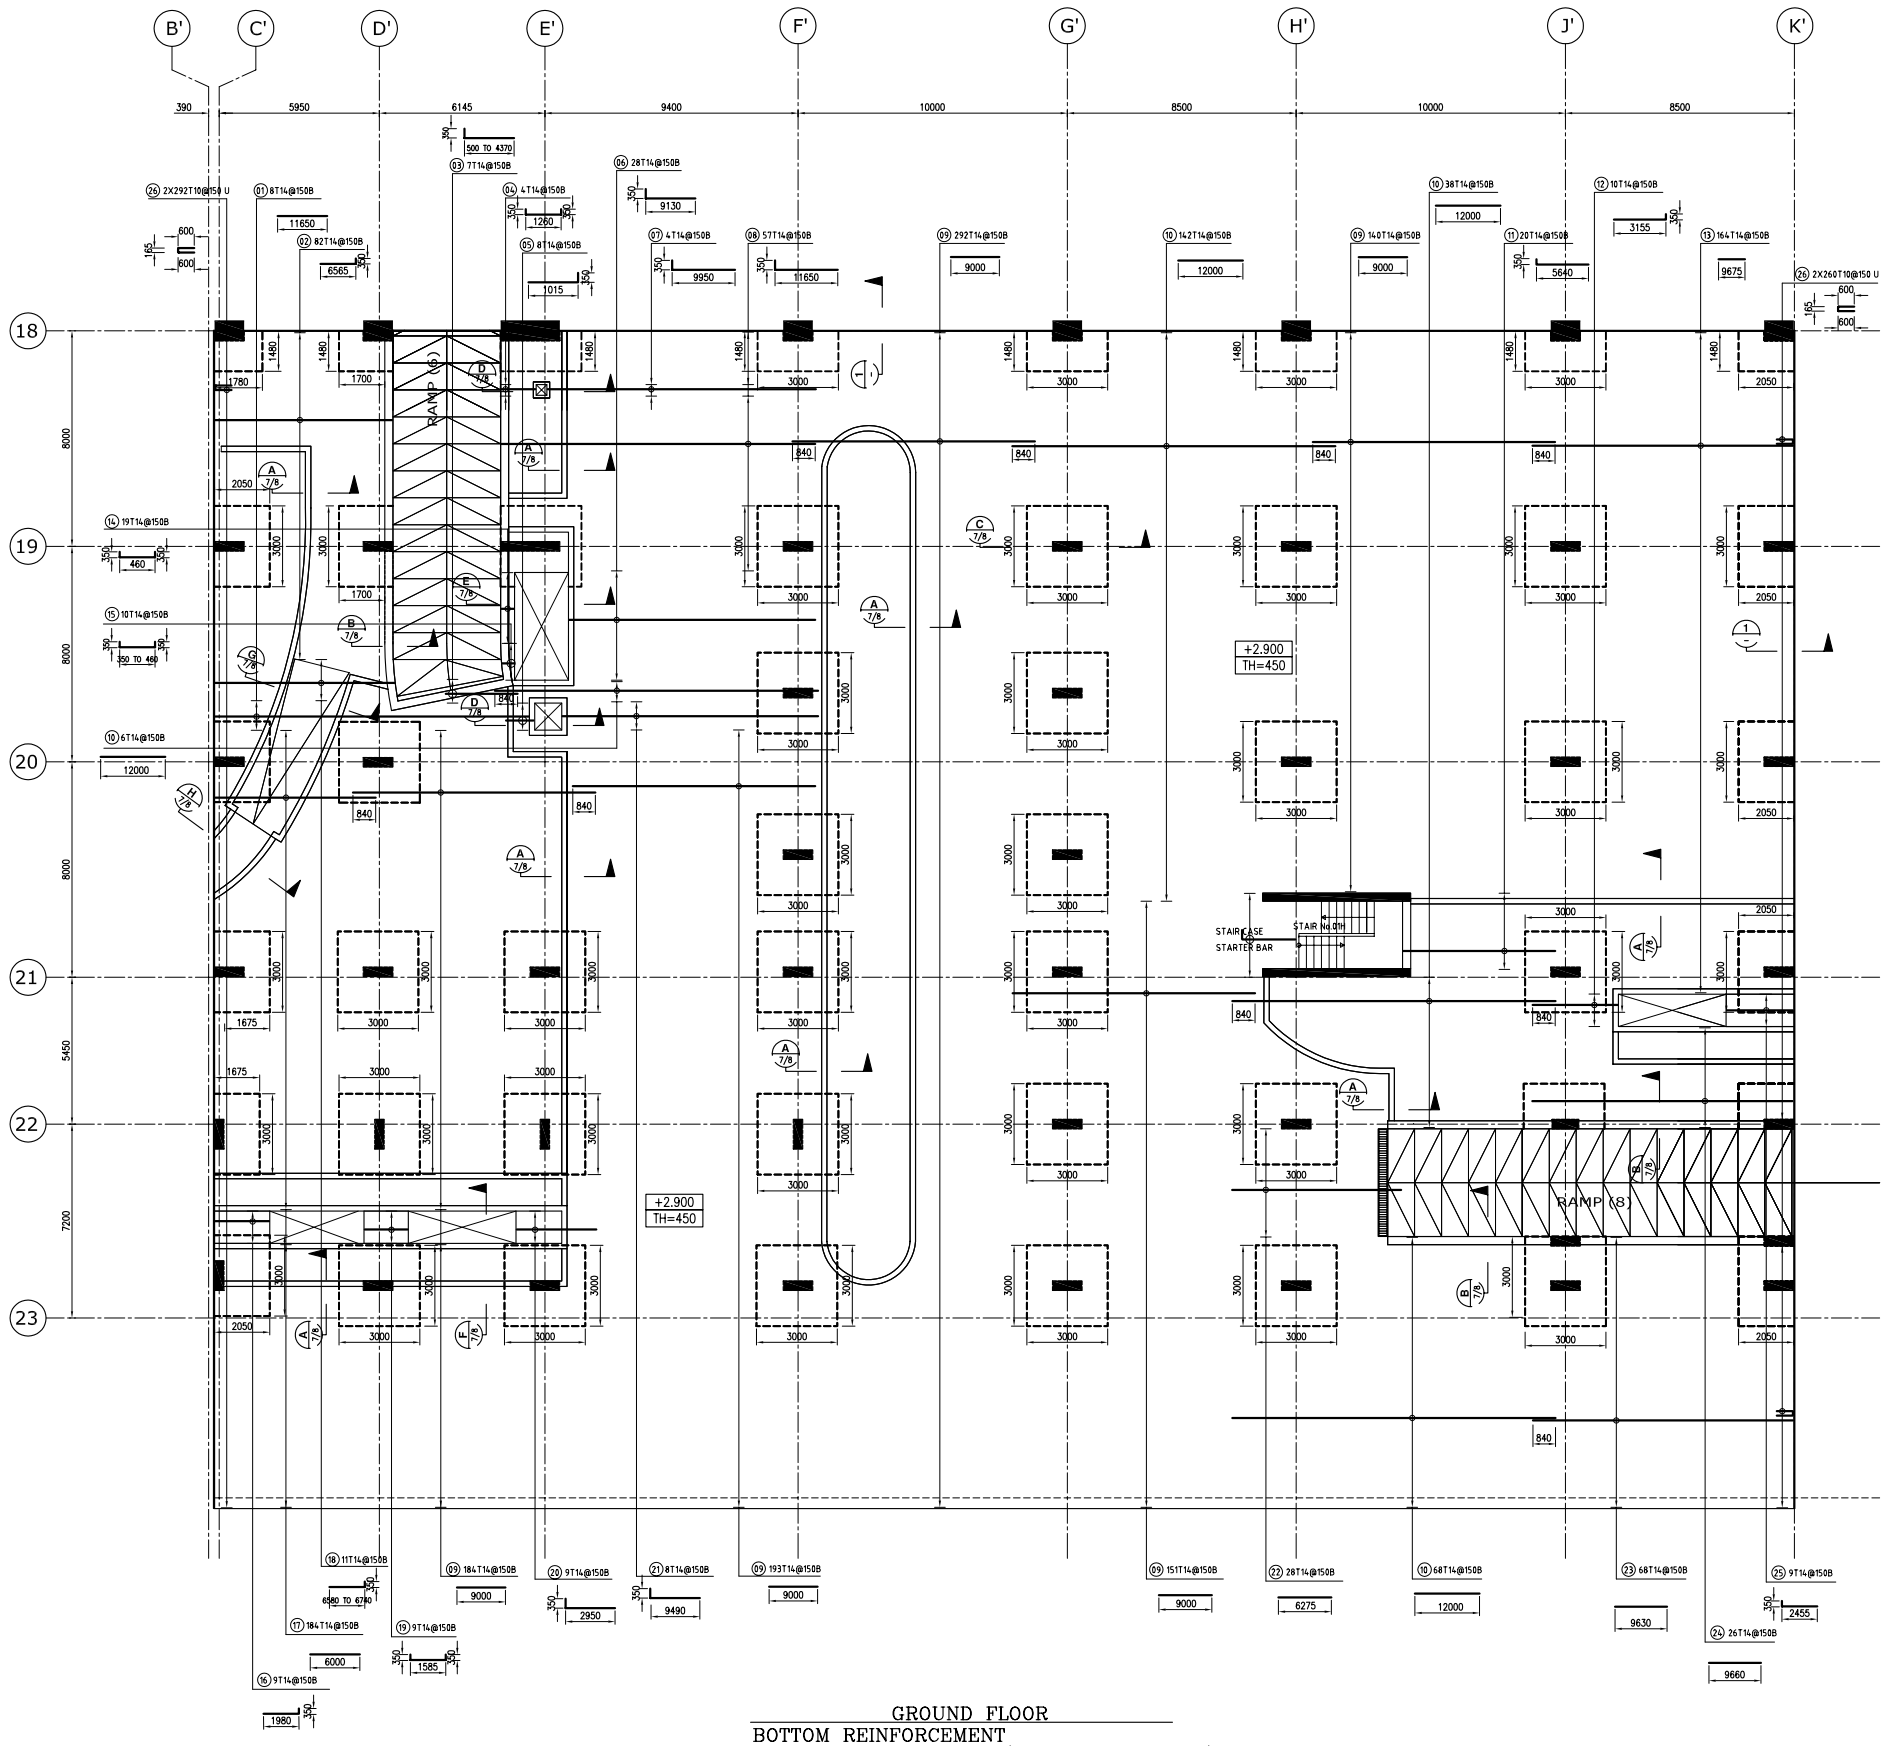

GROUND FLOOR
BOTTOM REINFORCEMENT
HORIZONDAL DIRECTION (2nd. LOWER LAYER)
SCALE 1/100

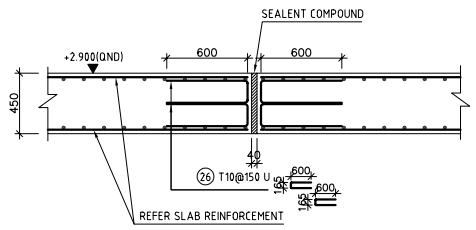

SECTION 1 / -
1 : 20

BAR BENDING SCHEDULE

BAR MARK	TOTAL NO.	DIAM.	SHAPE & DIMENSIONS
01	8	T14	11650
02	82	T14	6565
03	7	T14	500 TO 4370
04	28	T14	350 / 1260 / 350
05	8	T14	1015
06	28	T14	9130
07	4	T14	9950
08	57	T14	11650
09	960	T14	9000
10	248	T14	12000
11	20	T14	350 / 5640
12	10	T14	350 / 3155
13	164	T14	9675
14	19	T14	350 / 460 / 350
15	10	T14	350 / 350 TO 460 / 350
16	9	T14	350 / 1980
17	184	T14	6000
18	11	T14	350 / 6580 TO 6720
19	9	T14	350 / 1585 / 350
20	9	T14	350 / 2950
21	8	T14	350 / 9490
22	28	T14	6275
23	68	T14	9630
24	26	T14	9660
25	9	T14	350 / 2455
26	1104	T10	160 / 600 / 600

GENERAL NOTES:

THIS DRAWING MUST BE READ WITH DRAWING OF GENERAL NOTES # 18518-SD-05-00001.
1. DIMENSIONS, RAMP, REDUCTIONS AND LEVELS ARE IN METERS. 23/07/2008
2. BAR BENDING SCHEDULE ACCORDING TO BS 8666
3. DETAILING SYMBOLS AND NOTATIONS AS FOLLOWS:
(01) 8 # 20 @150–B
01 = BAR MARK
8 = NUMBER OF BARS
# = BAR SPECIFICATION.
20 = BAR DIAMETER
150 = BAR SPACING CENTER TO CENTER
B = BAR LOCATION
4. CJ – CONSTRUCTION JOINT

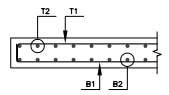

APPROVED	
APPROVED WITH COMMENTS	
NOT APPROVED / REJECTED	
COMMENTED AND RESUBMIT	
ENG.	R.E.
DATE	DATE

TRANSMITTAL NO. | REV. | DATE: 14/06/2008

Certified for co–ordination with contract documents

DEPARTMENT	COMPANY	SIGNATURE	DATE	
HVAC				
PL & FF				
ELECTRICAL				
TEL/BAS/FP				
CIVIL				
OTHERS				

REFERENCE DRAWINGS

DWG. NO.	REV.	DWG. NO.	REV.	DWG. NO.	REV.

SHOP DRAWING

REV.	DESCRIPTION	DATE	DWN	CHKD	APPD	APPD
A	ISSUED FOR APPROVAL					

Program & Construction Management | Executive Architect

Contractor | Sub Contractor

TITLE

THIS IS A CAD DRAWING AND MUST NOT BE ALTERED MANUALLY

DRAWING NUMBER: | SCALE: | ORIG. DWG SIZE: A0 | REV.

Sht. Con't on